
WINDOW REPLACEMENT AT:
210 W. WOOD ST. (US.24) & 222-226 N. KENTUCKY ST. (SITE IL 46-20)
CAMP POINT, ILLINOIS

ADAMS COUNTY HOUSING AUTHORITY

JEAN COWEN, EXECUTIVE DIRECTOR
102 NORTH ADAMS STREET - P.O. BOX 207, CLAYTON, ILLINOIS 62324

INDEX OF DRAWINGS


G1	COVER SHEET
C1	SITE PLANS
A1	EXTERIOR ELEVATIONS BLDG. "A" / DETAILS
A2	EXTERIOR ELEVATIONS BLDG. "B"
A3	EXTERIOR ELEVATIONS BLDG. "C1&C2"

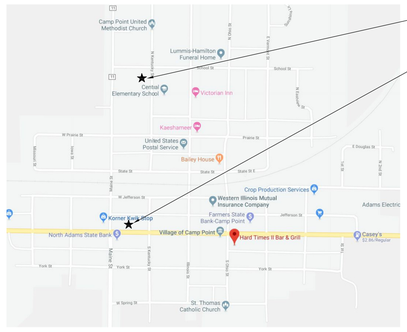

CITY OF CAMP POINT

AREA LOCATION MAP

NORTH

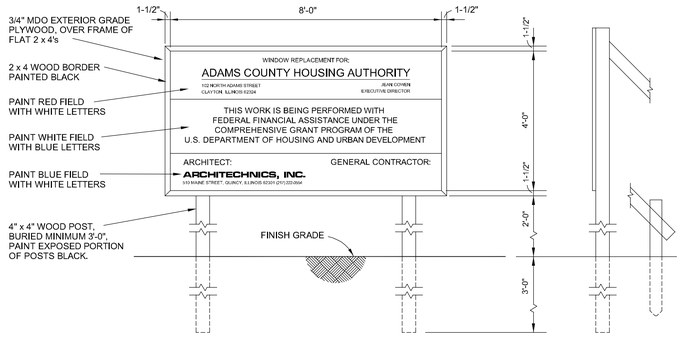

CONSTRUCTION SIGN

NO SCALE
(NOT BY OWNER)

NOTE:
THIS SIGN SHALL BE LOCATED AS DIRECTED BY THE OWNER. IT SHALL BE DISPLAYED FROM BEGINNING OF CONSTRUCTION TO FINAL ACCEPTANCE OF PROJECT.

GENERAL NOTES

1. CONTRACTOR TO VERIFY ALL DIMENSIONS.
2. ANY DISCREPANCIES BETWEEN STATED AND EXISTING CONDITIONS SHALL BE REPORTED IMMEDIATELY TO THE ARCHITECT.
3. DISCREPANCIES OR CONFLICTS BETWEEN SPECIFICATIONS AND DRAWINGS SHALL BE MADE KNOWN TO THE ARCHITECT FOR CLARIFICATION.
4. THE CONTRACTOR SHALL BE RESPONSIBLE FOR PROTECTING THOSE AREAS TO REMAIN UNDISTURBED DURING CONSTRUCTION.
5. THE CONTRACTOR SHALL TAKE NECESSARY PRECAUTIONS, AS PER THE WRITTEN SPECIFICATIONS, TO MAINTAIN SAFETY AT THE CONSTRUCTION SITE, AND HE IS SOLELY RESPONSIBLE FOR SAFETY MEASURES. THE CONTRACTOR IS ALSO SOLELY RESPONSIBLE FOR CONSTRUCTION MEANS, METHODS, AND TECHNIQUES REGARDING EXECUTION OF THE WORK.
6. THE CONTRACTOR SHALL CONFORM TO ALL LOCAL AND STATE CODES AND RECEIVE LOCAL AND STATE APPROVAL WHERE NECESSARY PRIOR TO CONSTRUCTION.
7. THE CONTRACTOR SHALL GIVE ALL NECESSARY NOTICES AND OBTAIN ALL PERMITS AND PAY ALL LEGAL FEES. HE SHALL ALSO COMPLY WITH ALL CITY, COUNTY, AND STATE BUILDING LAWS, ORDINANCES, OR REGULATIONS.
8. THE CONTRACTOR SHALL BE RESPONSIBLE FOR ANY DAMAGE DONE TO THE PREMISES OR ADJACENT PREMISES, OR INJURIES TO THE PUBLIC DURING THE CONSTRUCTION OF THE WORK, CAUSED BY HIMSELF, HIS SUBCONTRACTOR, OR THE CARELESSNESS OF ANY OF HIS EMPLOYEES.
9. THE CONTRACTOR MUST UNDERSTAND THAT THE WORK IS ENTIRELY AT HIS RISK UNTIL SAME IS ACCEPTED, AND HE WILL BE HELD RESPONSIBLE FOR ITS SAFETY.
10. THE CONTRACTOR SHALL FURNISH AND INSTALL ALL NECESSARY TEMPORARY WORKS FOR THE PROTECTION OF THE WORK, INCLUDING BARRICADES, WARNING SIGNS, LIGHTS, ETC.
11. THE CONTRACTOR SHALL PROVIDE THE ARCHITECT WITH ONE SET OF PRINTS MARKED WITH ANY CHANGES FROM ORIGINAL CONTRACT DOCUMENTS.

A.D.A. COMPLIANCE

THIS PROJECT SHALL BE IN COMPLIANCE WITH GUIDELINES OF THE AMERICANS WITH DISABILITIES ACT (A.D.A.)

AMERICANS WITH DISABILITIES ACT (A.D.A.)

ARCHITECHNICS, TO THE BEST OF ITS ABILITY, HAS EXERCISED PROFESSIONAL EFFORTS TO INTERPRET THE INTENT OF THE "AMERICANS WITH DISABILITIES ACT", AND OTHER APPLICABLE FEDERAL, STATE AND LOCAL CODES AND REQUIREMENTS. ARCHITECHNICS CANNOT GUARANTEE TOTAL COMPLIANCE WITH ANY WORK DIRECTLY RELATED TO THE A.D.A., WHEN THE OWNER PERFORMS AND/OR AUTHORIZES WORK USING THESE DOCUMENTS AND/OR DRAWINGS.

PRE-BID MEETING: WEDNESDAY, AUGUST 21, 2019 AT 2:00 P.M.

BIDS DUE: WEDNESDAY, AUGUST 28, 2019 AT 3:00 P.M.

ABBREVIATIONS

ABV.	ABOVE
A.F.F.	ABOVE FINISHED FLOOR
ADD'N.	ADDITION
A.C.	AIR CONDITIONING
A.H.U.	AIR HANDLING UNIT
ALT	ALTERNATE
ALUM	ALUMINUM
A.D.A.	AMERICANS WITH DISABILITIES ACT
ANCS.	ANCHORS
AUTO.	AUTOMATIC
BM.	BEAM
BR'G.	BEARING
BITUM.	BITUMINOUS
BLK'G.	BLOCKING
BLDG	BUILDING
BD.	BOARD
BTM.	BOTTOM
B.P.	BRICK PAVERS
BLDG.	BUILDING
BUR	BUILT-UP ROOF
CA.	CARPET
C.I.	CAST IRON
CAT	CATALOG
CLG.	CEILING
C.T.	CERAMIC TILE
C.W.B.	CERAMIC WALL BASE
C.B.	CHALK BOARD
CLOS.	CLOSET
C.O.	CLEAN OUT
CO.	COMPANY
COMP.	COMPOSITION
CONC	CONCRETE
C.M.U.	CONCRETE MASONRY UNIT
COND	CONDENSATION
CONN.	CONNECTION
CONST.	CONSTRUCTION
C.J.	CONSTRUCTION JOINT
CONT	CONTINUOUS
CONTR.	CONTRACTOR
COR'D	CORRUGATED
CORR.	CORRIDOR
CNTR.	COUNTER
C.R.	CRUSHED ROCK
C.F.M.	CUBIC FEET PER MINUTE
DEMO	DEMOLITION
DET	DETAIL
DIA	DIAMETER
DIM.	DIMENSION
DISP.	DISPENSER
DIV.	DIVISION
DR.	DOOR
DBL.	DOUBLE
D.S.	DOWNSPOUT
DWG	DRAWING
D.F.	DRINKING FOUNTAIN
EA.	EACH
E.W.	EACH WAY
E.M.R.	ELASTOMERIC MEMBRANE ROOFING
ELEC.	ELECTRIC
E.P.	ELECTRIC PANELBOARD
EL	ELEVATION
ELEV.	ELEVATOR
EXH.	EXHAUST
E.F.	EXHAUST FAN
EXIST	EXISTING
E. J.	EXPANSION JOINT
EXT	EXTERIOR
E.I.F.S.	EXTERIOR INSULATION FINISH SYSTEM
F.W.C.	FABRIC WALL COVERING
F.V.	FIELD VERIFY
FIN.	FINISH
F.E.C.	FIRE EXTINGUISHER CABINET
FIX.	FIXTURE
FL.	FLOOR
F.D.	FLOOR DRAIN
FLOUR.	FLOURESCENT
FTG.	FOOTING
FND.	FOUNDATION
G.P.M.	GALLONS PER MINUTE
GALV	GALVANIZED
GA.	GAUGE
G.W.T.	GLAZED WALL TILE
G.B.	GRAB BAR
G.F.B.	GROUND FACE BRICK
GYP. BD.	GYPSUM WALLBOARD
H.D.	HAIR/HAND DRYER
HC	HANDICAPPED
HR.	HANDRAIL
HDWE.	HARDWARE
H.V.A.C.	HEATING, VENTILATING, & AIR CONDITIONING
HT.	HEIGHT
H.C.	HOLLOW CORE
H.M.	HOLLOW METAL
HORIZ.	HORIZONTAL
INC.	INCORPORATED
INSUL.	INSULATION
INSUL.G.	INSULATED GLASS
JAN.	JANTOR
JT.	JOINT
J.F.	JOINT FILLER
JST.	JOIST
J.B.	JUNCTION BOX
LAM.	LAMINATE
LAV.	LAVATORY
L.H.	LEFT HAND
LG.	LONG
M.A.U.	MAKEUP AIR UNIT
M.H.	MANHOLE
MFGR.	MANUFACTURER
M.T.	MARBLE TILE
MK.	MARK
M.O.	MASONRY OPENING
MATL.	MATERIAL
MECH.	MECHANICAL
MET.	METAL
MIN.	MINIMUM
MISC.	MISCELLANEOUS
M.R.	MOISTURE RESISTANT
MTD.	MOUNTED
N.D.	NAPKIN DISPENSER
N.I.C.	NOT IN CONTRACT
NOM.	NOMINAL
NO.	NUMBER
OFC.	OFFICE
O.C.	ON CENTER
OPG.	OPENING
OPP. HND.	OPPOSITE HAND
OH.	OVERHEAD
PT.	PAINT
PR.	PAIR
PART'N.	PARTITION
PERF.	PERFORATED
P.D.	PRESSURE DROP
PLAS.	PLASTIC
P.S.	PLUMBING STACK
P.V.	PLUMBING VENT
PLYWD.	PLYWOOD
P.V.C.	POLYVINYL CHLORIDE
P.S.F.	POUNDS PER SQUARE FOOT
PREFIN.	PREFINISHED
PROJ. MAN.	PROJECT MANUAL
QTY.	QUANTITY
Q.T.	QUARRY TILE
RAD.	RADIUS
RECEP.	RECEPTACLE
REF.	REFERENCE
R.A.	RETURN AIR
R.H.	RIGHT HAND
R.	RISERS
R.D.	ROOF DRAIN
R.B.	RUBBER BASE
R.C.B.	RUBBER COVE BASE
REQD.	REQUIRED
R.O.W.	RIGHT OF WAY
RM.	ROOM
R.I.	ROUGH IN
R.O.	ROUGH OPENING
R.S.T.	RUBBER STAIR TREAD
R.T.	RUBBER TILE
SAN.	SANITARY (SEWER)
SCHED.	SCHEDULE
SECT.	SECTION
SHT.	SHEET
SIM.	SIMILAR
S.C.	SOLID CORE
SPEC.	SPECIFICATION
S.& V.	STAIN AND VARNISH
S.S.	STAINLESS STEEL
STD.	STANDARD
STL.	STEEL
STOR.	STORAGE
ST. S.	STORM SEWER
S.G.T.	STRUCTURAL GLAZED TILE
S.A.P.	SUSPENDED ACCOUSTICAL PANELS
T.B.	TACK BOARD
T. & S.	TAPE AND SAND
T.D.D.	TELECOMMUNICATIONS DEVICE FOR DEAF
T.G.	TEMPERED GLASS
T.R.G.	TEMPERED REFLECTIVE GLASS
TZ.	TERRAZZO
T.T.	TERRAZZO TILE
THK.	THICKTHICKNESS
T'HOLD	THRESHOLD
T.P.	TOILET PAPPER
T. & G.	TONGUE AND GROOVE
T. & B.	TOP AND BOTTOM
TRANS.	TRANSITION
T.	TREADS
TYP.	TYPICAL
U.L.	UNDERWRITERS LABORATORIES
U.N.O.	UNLESS NOTED OTHERWISE
U.P.	UTILITY POLE
V.P.	VAPOR BARRIER
VERT.	VERTICAL
VEST.	VESTIBULE
V.C.T.	VINYL COMPOSITION TILE
V.W.C.	VINYL WALL COVERING
V.C.P.	VITRIFIED CLAY PIPE
W.C.	WATER CLOSET
W.W.F.	WELDED WIRE FABRIC
W.	WIDTH
WDW.	WINDOW
W.G.	WIRE GLASS
W/	WITH
W/O	WITH OUT
WD.	WOOD
T.	TREADS
TYP.	TYPICAL
U.L.	UNDERWRITERS

ARCHITECHNICS
architects • engineers • interior designers
510 Maine Street, Quincy, IL 62301 • 217-222-0564 • info@architechnicsinc.com

CURRENT DATE: 8/1/2019

ANTHONY E. CRANE
LICENSED ARCHITECT
9902
STATE OF ILLINOIS

LICENSE EXPIRES: 11/30/20

WINDOW REPLACEMENT AT:
210 W. WOOD ST. (US.24) & 222-226 N. KENTUCKY ST. (SITE IL 46-20)
CAMP POINT, ILLINOIS

ADAMS COUNTY HOUSING AUTHORITY
102 NORTH ADAMS STREET - P.O. BOX 207, CLAYTON, ILLINOIS

CONSTRUCTION DOCUMENT PHASE

ISSUED FOR BIDDING

ISSUE DATE: **08/01/2019**


REVISIONS

PROJECT NUMBER: **5853**

COVER SHEET

DWG. NO.
G1

© ARCHITECHNICS INC.

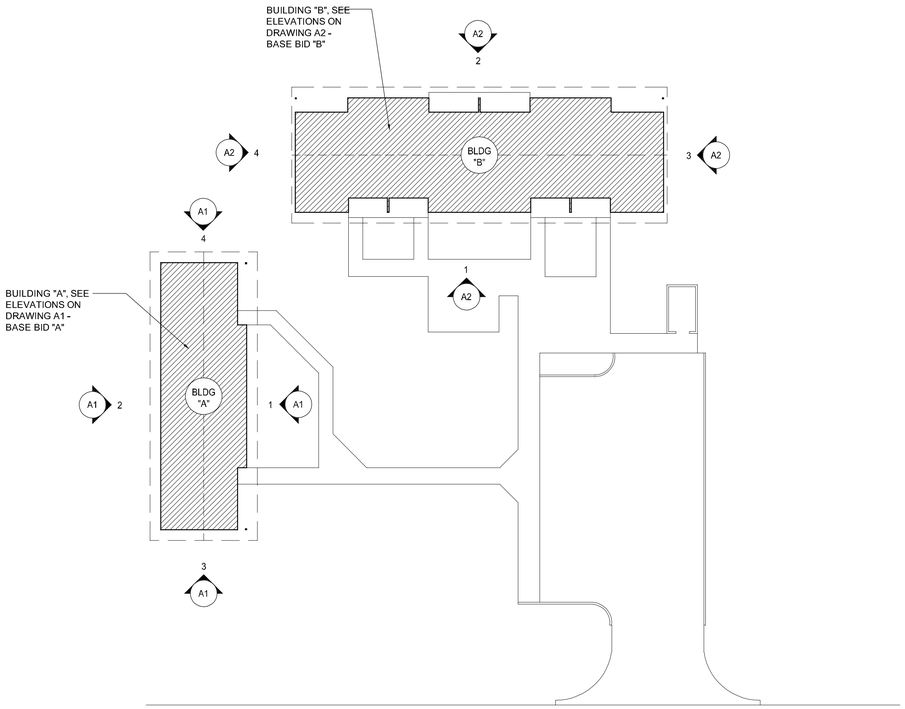


WOOD STREET SITE PLAN

SCALE: 1" = 20'-0"

0 10' 20' 40'

NORTH

BASE BID "A"

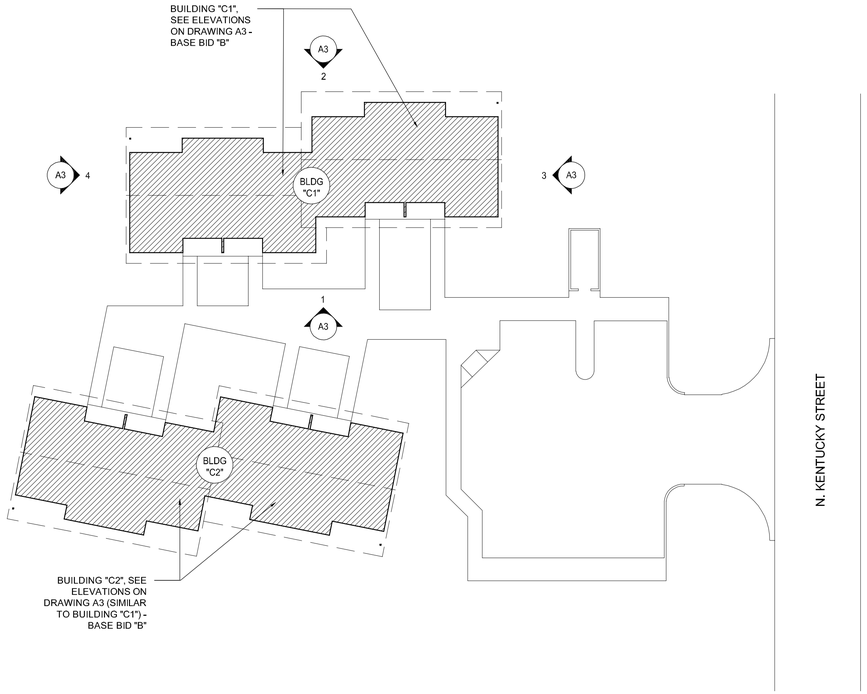

KENTUCKY STREET SITE PLAN

SCALE: 1" = 20'-0"

0 10' 20' 40'

NORTH

BASE BID "B"

© ARCHITECHNICS INC.

ARCHITECHNICS
architects • engineers • interior designers
510 Maine Street, Quincy, IL 62301 • 217-222-0554 • info@architechnicsinc.com

CURRENT DATE: 8/1/2019

ANTHONY E. CRAMER
LICENSED ARCHITECT
9902
STATE OF ILLINOIS

LICENSE EXPIRES: 11/30/20

WINDOW REPLACEMENT AT:
210 W. WOOD ST. (US.24) & 222-226 N. KENTUCKY ST. (SITE IL 46-20)
CAMP POINT, ILLINOIS

ADAMS COUNTY HOUSING AUTHORITY
102 NORTH ADAMS STREET - P.O. BOX 207, CLAYTON, ILLINOIS

CONSTRUCTION DOCUMENT PHASE

ISSUED FOR BIDDING


ISSUE DATE: **08/01/2019**

REVISIONS

PROJECT NUMBER: **5853**

SITE PLANS

DWG. NO.
C1

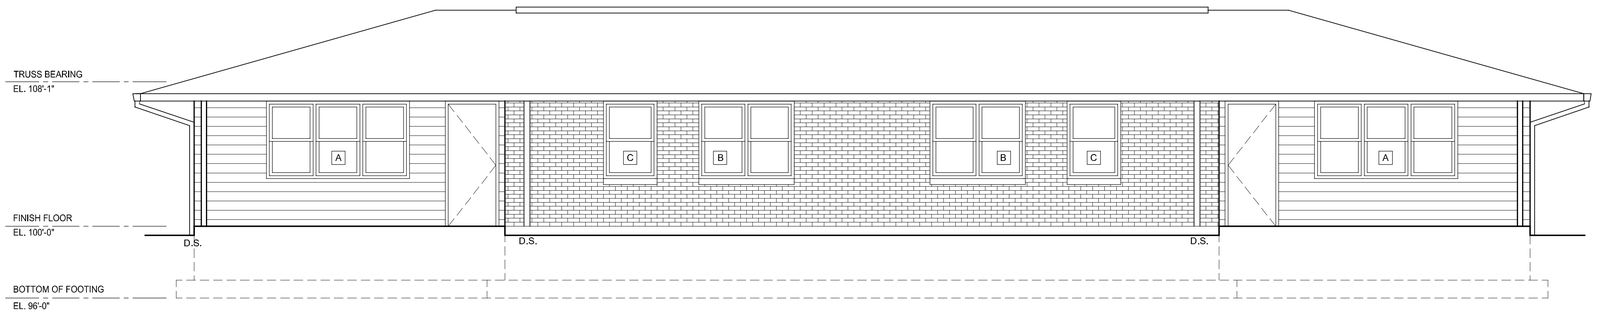


1 EAST ELEVATION

SCALE: 1/4"= 1'-0"

0 2' 4' 8'

NOTES:
1. REMOVE ALL EXISTING WINDOWS AND INTERIOR SILLS IN THEIR ENTIRETY. CLEAN AND PREP THE AREA. INSTALL NEW ALUMINUM DOUBLE HUNG WINDOW.
2. DIMENSIONS INDICATED ARE FOR ROUGH OPENINGS. CONTRACTOR SHALL FIELD VERIFY OPENING DIMENSIONS PRIOR TO SUBMISSION OF SHOP DRAWINGS AND START OF CONSTRUCTION.
3. SEE SHEET (A1) FOR WINDOW TYPES.

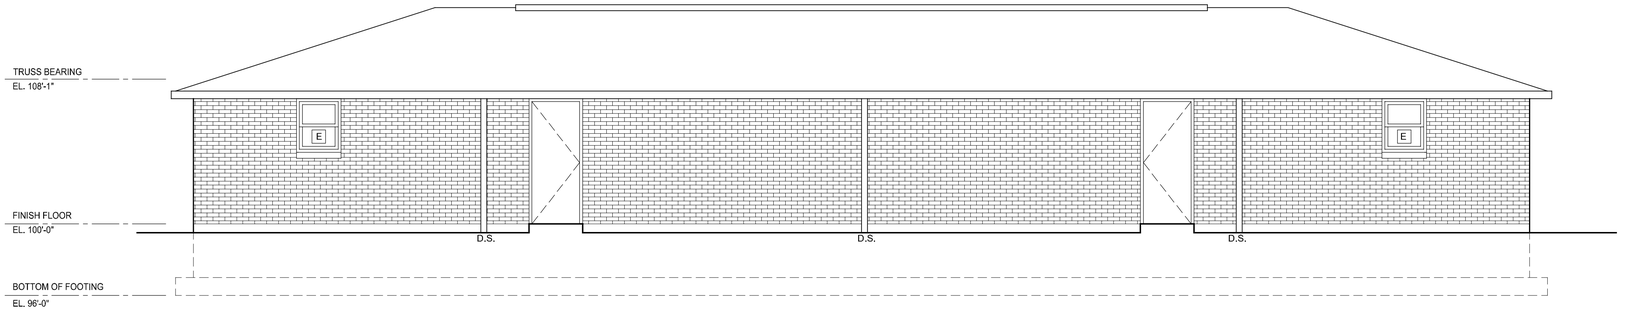


2 WEST ELEVATION

SCALE: 1/4"= 1'-0"

0 2' 4' 8'

NOTES:
1. REMOVE ALL EXISTING WINDOWS AND INTERIOR SILLS IN THEIR ENTIRETY. CLEAN AND PREP THE AREA. INSTALL NEW ALUMINUM DOUBLE HUNG WINDOW.
2. DIMENSIONS INDICATED ARE FOR ROUGH OPENINGS. CONTRACTOR SHALL FIELD VERIFY OPENING DIMENSIONS PRIOR TO SUBMISSION OF SHOP DRAWINGS AND START OF CONSTRUCTION.
3. SEE SHEET (A1) FOR WINDOW TYPES.

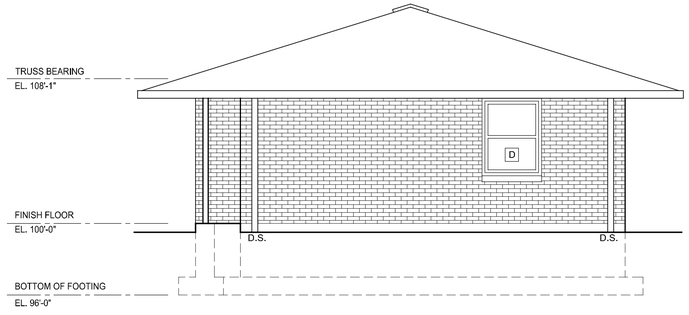


3 SOUTH ELEVATION

SCALE: 1/4"= 1'-0"

0 2' 4' 8'

NOTES:
1. REMOVE ALL EXISTING WINDOWS AND INTERIOR SILLS IN THEIR ENTIRETY. CLEAN AND PREP THE AREA. INSTALL NEW ALUMINUM DOUBLE HUNG WINDOW.
2. DIMENSIONS INDICATED ARE FOR ROUGH OPENINGS. CONTRACTOR SHALL FIELD VERIFY OPENING DIMENSIONS PRIOR TO SUBMISSION OF SHOP DRAWINGS AND START OF CONSTRUCTION.
3. SEE SHEET (A1) FOR WINDOW TYPES.

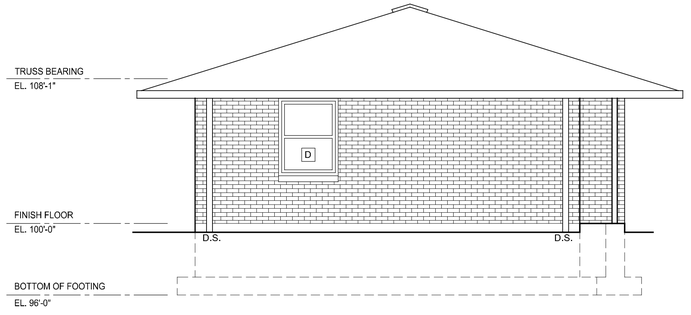


4 NORTH ELEVATION

SCALE: 1/4"= 1'-0"

0 2' 4' 8'


NOTES:
1. REMOVE ALL EXISTING WINDOWS AND INTERIOR SILLS IN THEIR ENTIRETY. CLEAN AND PREP THE AREA. INSTALL NEW ALUMINUM DOUBLE HUNG WINDOW.
2. DIMENSIONS INDICATED ARE FOR ROUGH OPENINGS. CONTRACTOR SHALL FIELD VERIFY OPENING DIMENSIONS PRIOR TO SUBMISSION OF SHOP DRAWINGS AND START OF CONSTRUCTION.
3. SEE SHEET (A1) FOR WINDOW TYPES.

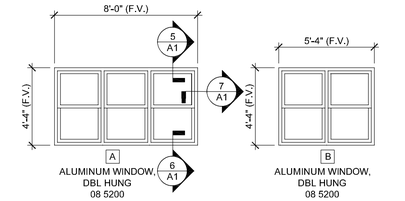

NOTE: SEE DETAILS (5,6,7/A1) FOR HEAD, JAMB, AND SILL DETAILS

WINDOW TYPES


SCALE: 1/4"= 1'-0"

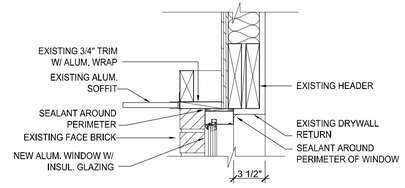

NOTE: SIMILAR AT VINYL SIDING. KEEP 3 1/2" CLR. FROM INSIDE FACE OF GYP. BD. MODIFY / REPAIR VINYL SIDING TRIM AS NECESSARY FOR THE INSTALLATION.

5 HEAD DETAIL


SCALE: 1 1/2"= 1'-0"

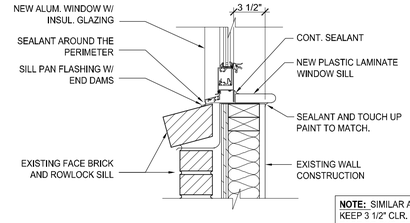

NOTE: SIMILAR AT VINYL SIDING. KEEP 3 1/2" CLR. FROM INSIDE FACE OF GYP. BD. MODIFY / REPAIR VINYL SIDING TRIM AS NECESSARY FOR THE INSTALLATION.

6 SILL DETAIL

SCALE: 1 1/2"= 1'-0"

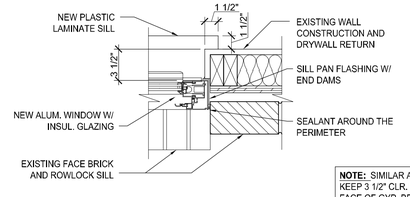

NOTE: SIMILAR AT VINYL SIDING. KEEP 3 1/2" CLR. FROM INSIDE FACE OF GYP. BD. MODIFY / REPAIR VINYL SIDING TRIM AS NECESSARY FOR THE INSTALLATION.

7 JAMB DETAIL

SCALE: 1 1/2"= 1'-0"

BASE BID "A"
WOOD STREET

ARCHITECHNICS
architects • engineers • interior designers
510 Maine Street, Quincy, IL 62301 • 217-222-0564 • info@architechnicsinc.com

CURRENT DATE: 8/1/2019

ANTHONY E. CRAMER LICENSED ARCHITECT 9902 STATE OF ILLINOIS

LICENSE EXPIRES: 11/30/20

WINDOW REPLACEMENT AT:
210 W. WOOD ST. (US.24) & 222-226 N. KENTUCKY ST. (SITE IL 46-20)
CAMP POINT, ILLINOIS

ADAMS COUNTY HOUSING AUTHORITY
102 NORTH ADAMS STREET - P.O. BOX 207, CLAYTON, ILLINOIS

CONSTRUCTION DOCUMENT PHASE

ISSUED FOR BIDDING

ISSUE DATE: **08/01/2019**


REVISIONS

PROJECT NUMBER: **5853**

EXTERIOR ELEVATIONS BLDG "A" / DETAILS

DWG. NO.
A1

© ARCHITECHNICS INC.

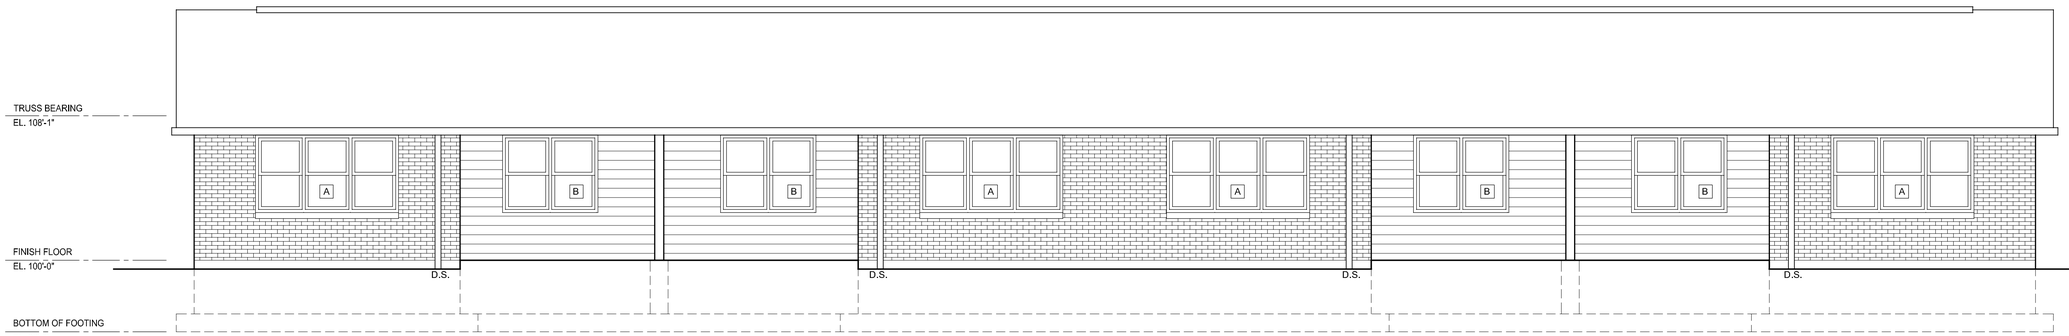


1 SOUTH ELEVATION

SCALE: 1/4"= 1'-0"

0 2' 4' 8'

NOTES:
1. REMOVE ALL EXISTING WINDOWS AND INTERIOR SILLS IN THEIR ENTIRETY. CLEAN AND PREP THE AREA. INSTALL NEW ALUMINUM DOUBLE HUNG WINDOW.
2. DIMENSIONS INDICATED ARE FOR ROUGH OPENINGS. CONTRACTOR SHALL FIELD VERIFY OPENING DIMENSIONS PRIOR TO SUBMISSION OF SHOP DRAWINGS AND START OF CONSTRUCTION.
3. SEE SHEET (A1) FOR WINDOW TYPES.

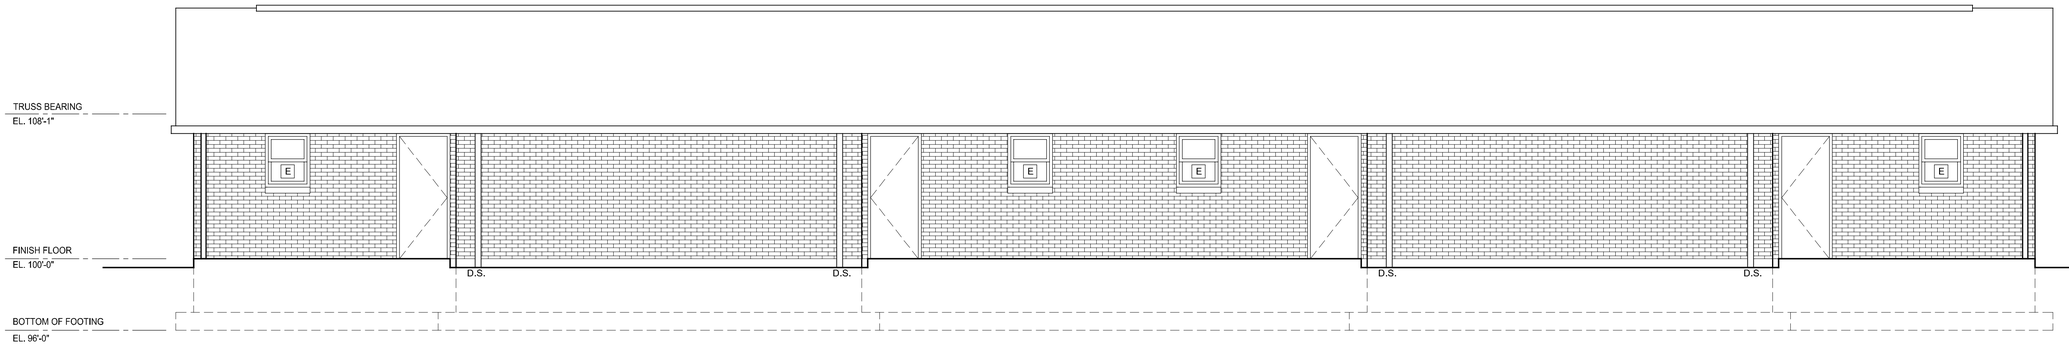


2 NORTH ELEVATION

SCALE: 1/4"= 1'-0"

0 2' 4' 8'

NOTES:
1. REMOVE ALL EXISTING WINDOWS AND INTERIOR SILLS IN THEIR ENTIRETY. CLEAN AND PREP THE AREA. INSTALL NEW ALUMINUM DOUBLE HUNG WINDOW.
2. DIMENSIONS INDICATED ARE FOR ROUGH OPENINGS. CONTRACTOR SHALL FIELD VERIFY OPENING DIMENSIONS PRIOR TO SUBMISSION OF SHOP DRAWINGS AND START OF CONSTRUCTION.
3. SEE SHEET (A1) FOR WINDOW TYPES.

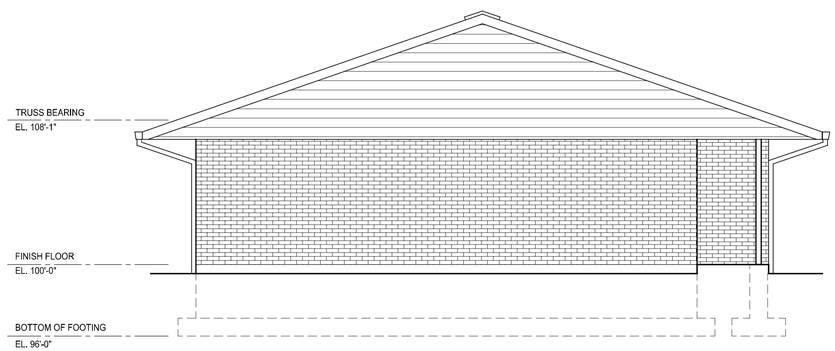


3 EAST ELEVATION

SCALE: 1/4"= 1'-0"

0 2' 4' 8'

NOTES:
1. REMOVE ALL EXISTING WINDOWS AND INTERIOR SILLS IN THEIR ENTIRETY. CLEAN AND PREP THE AREA. INSTALL NEW ALUMINUM DOUBLE HUNG WINDOW.
2. DIMENSIONS INDICATED ARE FOR ROUGH OPENINGS. CONTRACTOR SHALL FIELD VERIFY OPENING DIMENSIONS PRIOR TO SUBMISSION OF SHOP DRAWINGS AND START OF CONSTRUCTION.
3. SEE SHEET (A1) FOR WINDOW TYPES.

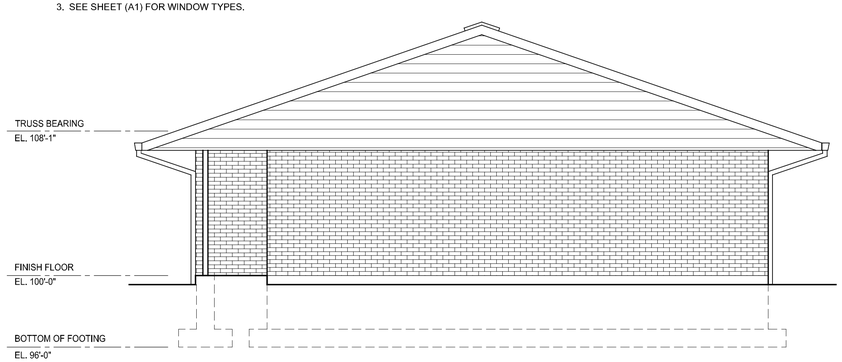

4 WEST ELEVATION

SCALE: 1/4"= 1'-0"

0 2' 4' 8'

NOTES:
1. REMOVE ALL EXISTING WINDOWS AND INTERIOR SILLS IN THEIR ENTIRETY. CLEAN AND PREP THE AREA. INSTALL NEW ALUMINUM DOUBLE HUNG WINDOW.
2. DIMENSIONS INDICATED ARE FOR ROUGH OPENINGS. CONTRACTOR SHALL FIELD VERIFY OPENING DIMENSIONS PRIOR TO SUBMISSION OF SHOP DRAWINGS AND START OF CONSTRUCTION.
3. SEE SHEET (A1) FOR WINDOW TYPES.

BASE BID "A"
WOOD STREET

© ARCHITECTONICS INC.

ARCHITECTONICS
architects • engineers • interior designers
510 Maine Street, Quincy, IL 62301 • 217-222-0564 • info@architectonicsinc.com

CURRENT DATE: 8/1/2019

ANTHONY E. CRAMER
Licensed Architect
9902
STATE OF ILLINOIS

LICENSE EXPIRES: 11/30/20

WINDOW REPLACEMENT AT:
210 W. WOOD ST. (US.24) & 222-226 N. KENTUCKY ST. (SITE IL 46-20)
CAMP POINT, ILLINOIS

ADAMS COUNTY HOUSING AUTHORITY
102 NORTH ADAMS STREET - P.O. BOX 207, CLAYTON, ILLINOIS

CONSTRUCTION DOCUMENT PHASE

ISSUED FOR BIDDING


ISSUE DATE: **08/01/2019**

REVISIONS

PROJECT NUMBER: **5853**


ELEVATIONS BLDG "B"

DWG. NO.
A2

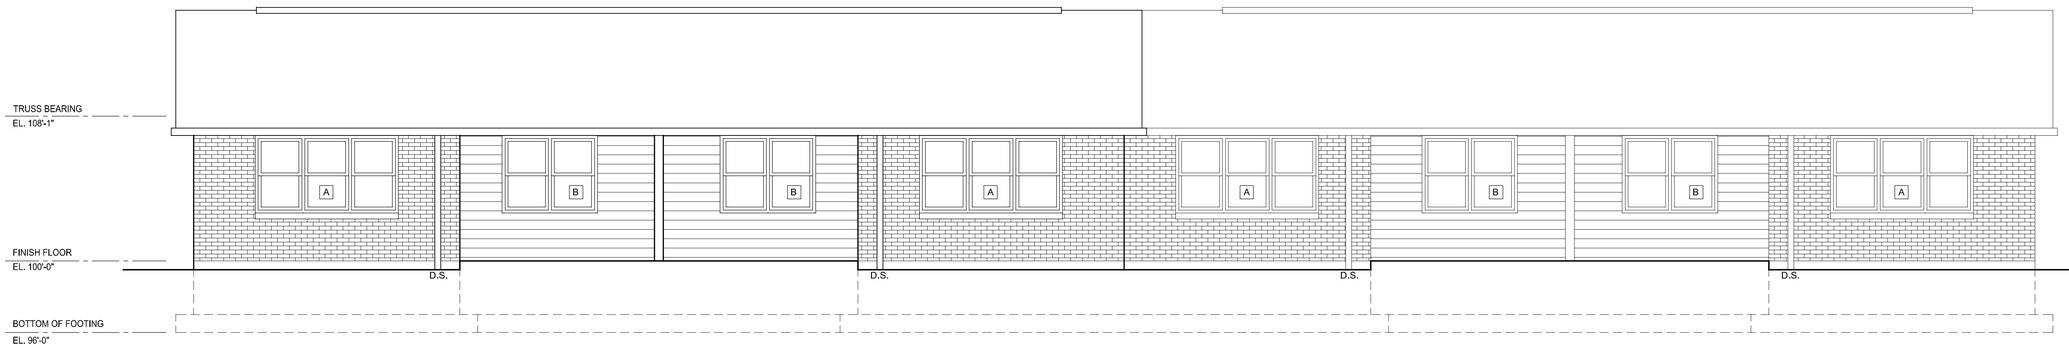


1 **FRONT ELEVATION**
SCALE: 1/4"= 1'-0"

NOTES:
1. REMOVE ALL EXISTING WINDOWS AND INTERIOR SILLS IN THEIR ENTIRETY. CLEAN AND PREP THE AREA. INSTALL NEW ALUMINUM DOUBLE HUNG WINDOW.
2. DIMENSIONS INDICATED ARE FOR ROUGH OPENINGS. CONTRACTOR SHALL FIELD VERIFY OPENING DIMENSIONS PRIOR TO SUBMISSION OF SHOP DRAWINGS AND START OF CONSTRUCTION.
3. SEE SHEET (A1) FOR WINDOW TYPES.

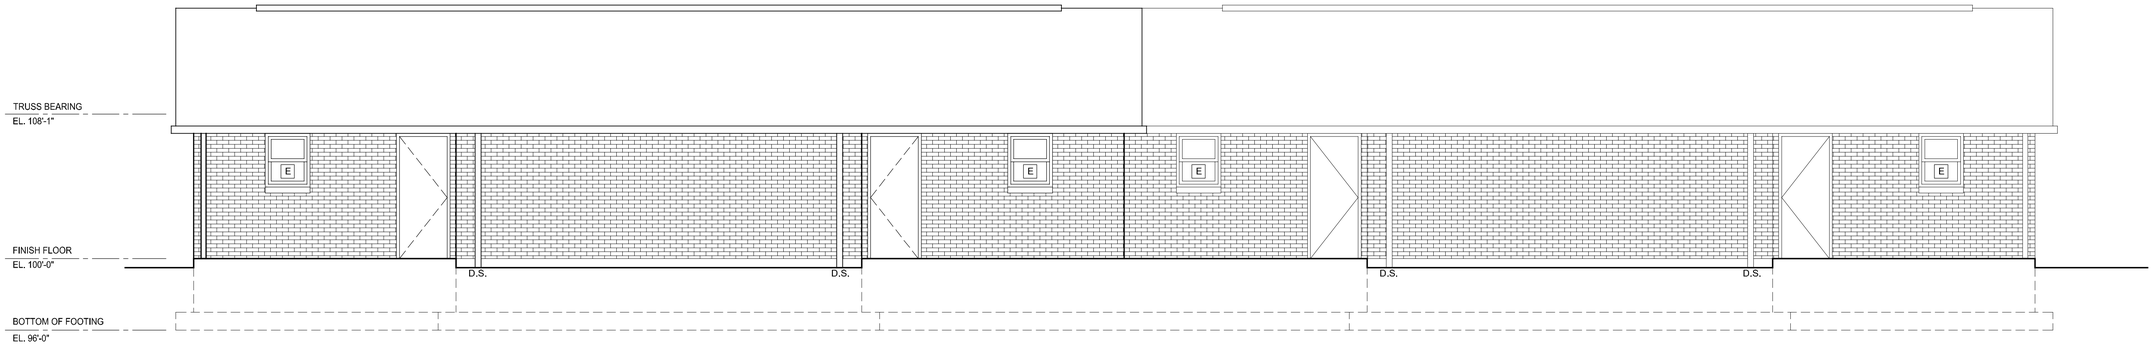


2 **REAR ELEVATION**
SCALE: 1/4"= 1'-0"

NOTES:
1. REMOVE ALL EXISTING WINDOWS AND INTERIOR SILLS IN THEIR ENTIRETY. CLEAN AND PREP THE AREA. INSTALL NEW ALUMINUM DOUBLE HUNG WINDOW.
2. DIMENSIONS INDICATED ARE FOR ROUGH OPENINGS. CONTRACTOR SHALL FIELD VERIFY OPENING DIMENSIONS PRIOR TO SUBMISSION OF SHOP DRAWINGS AND START OF CONSTRUCTION.
3. SEE SHEET (A1) FOR WINDOW TYPES.

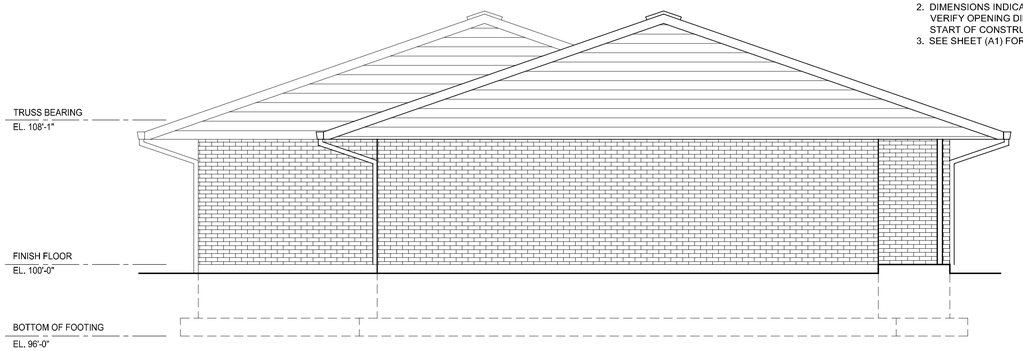

3 **RIGHT ELEVATION**
SCALE: 1/4"= 1'-0"

NOTES:
1. REMOVE ALL EXISTING WINDOWS AND INTERIOR SILLS IN THEIR ENTIRETY. CLEAN AND PREP THE AREA. INSTALL NEW ALUMINUM DOUBLE HUNG WINDOW.
2. DIMENSIONS INDICATED ARE FOR ROUGH OPENINGS. CONTRACTOR SHALL FIELD VERIFY OPENING DIMENSIONS PRIOR TO SUBMISSION OF SHOP DRAWINGS AND START OF CONSTRUCTION.
3. SEE SHEET (A1) FOR WINDOW TYPES.

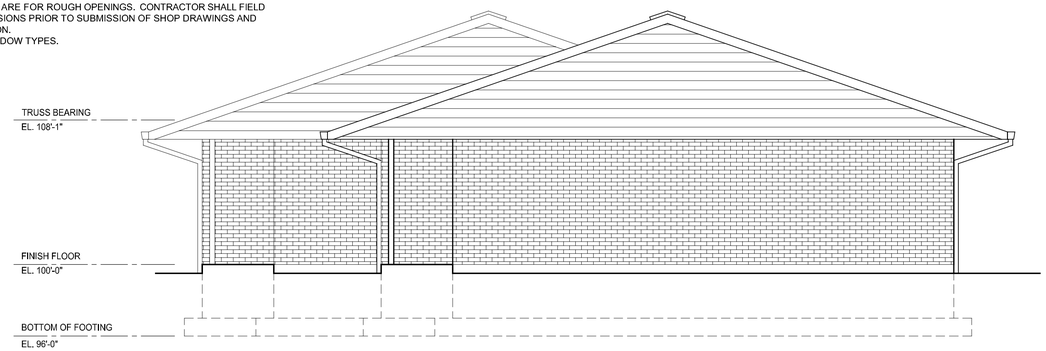

4 **LEFT ELEVATION**
SCALE: 1/4"= 1'-0"

NOTES:
1. REMOVE ALL EXISTING WINDOWS AND INTERIOR SILLS IN THEIR ENTIRETY. CLEAN AND PREP THE AREA. INSTALL NEW ALUMINUM DOUBLE HUNG WINDOW.
2. DIMENSIONS INDICATED ARE FOR ROUGH OPENINGS. CONTRACTOR SHALL FIELD VERIFY OPENING DIMENSIONS PRIOR TO SUBMISSION OF SHOP DRAWINGS AND START OF CONSTRUCTION.
3. SEE SHEET (A1) FOR WINDOW TYPES.

BASE BID "B"
KENTUCKY STREET

© ARCHITECHNICS INC.

ARCHITECHNICS
architects • engineers • interior designers
510 Maine Street, Quincy, IL 62301 • 217-222-0554 • info@architechnicsinc.com

CURRENT DATE: 8/1/2019

ANTHONY E. CRAMER
LICENSED ARCHITECT
9902
STATE OF ILLINOIS

LICENSE EXPIRES: 11/30/20

WINDOW REPLACEMENT AT:
210 W. WOOD ST. (US.24) & 222-226 N. KENTUCKY ST. (SITE IL 46-20)
CAMP POINT, ILLINOIS

ADAMS COUNTY HOUSING AUTHORITY
102 NORTH ADAMS STREET - P.O. BOX 207, CLAYTON, ILLINOIS

CONSTRUCTION DOCUMENT PHASE

ISSUED FOR BIDDING

ISSUE DATE: **08/01/2019**

REVISIONS

PROJECT NUMBER: **5853**

ELEVATIONS BLDG "C1&C2"

DWG. NO.
A3